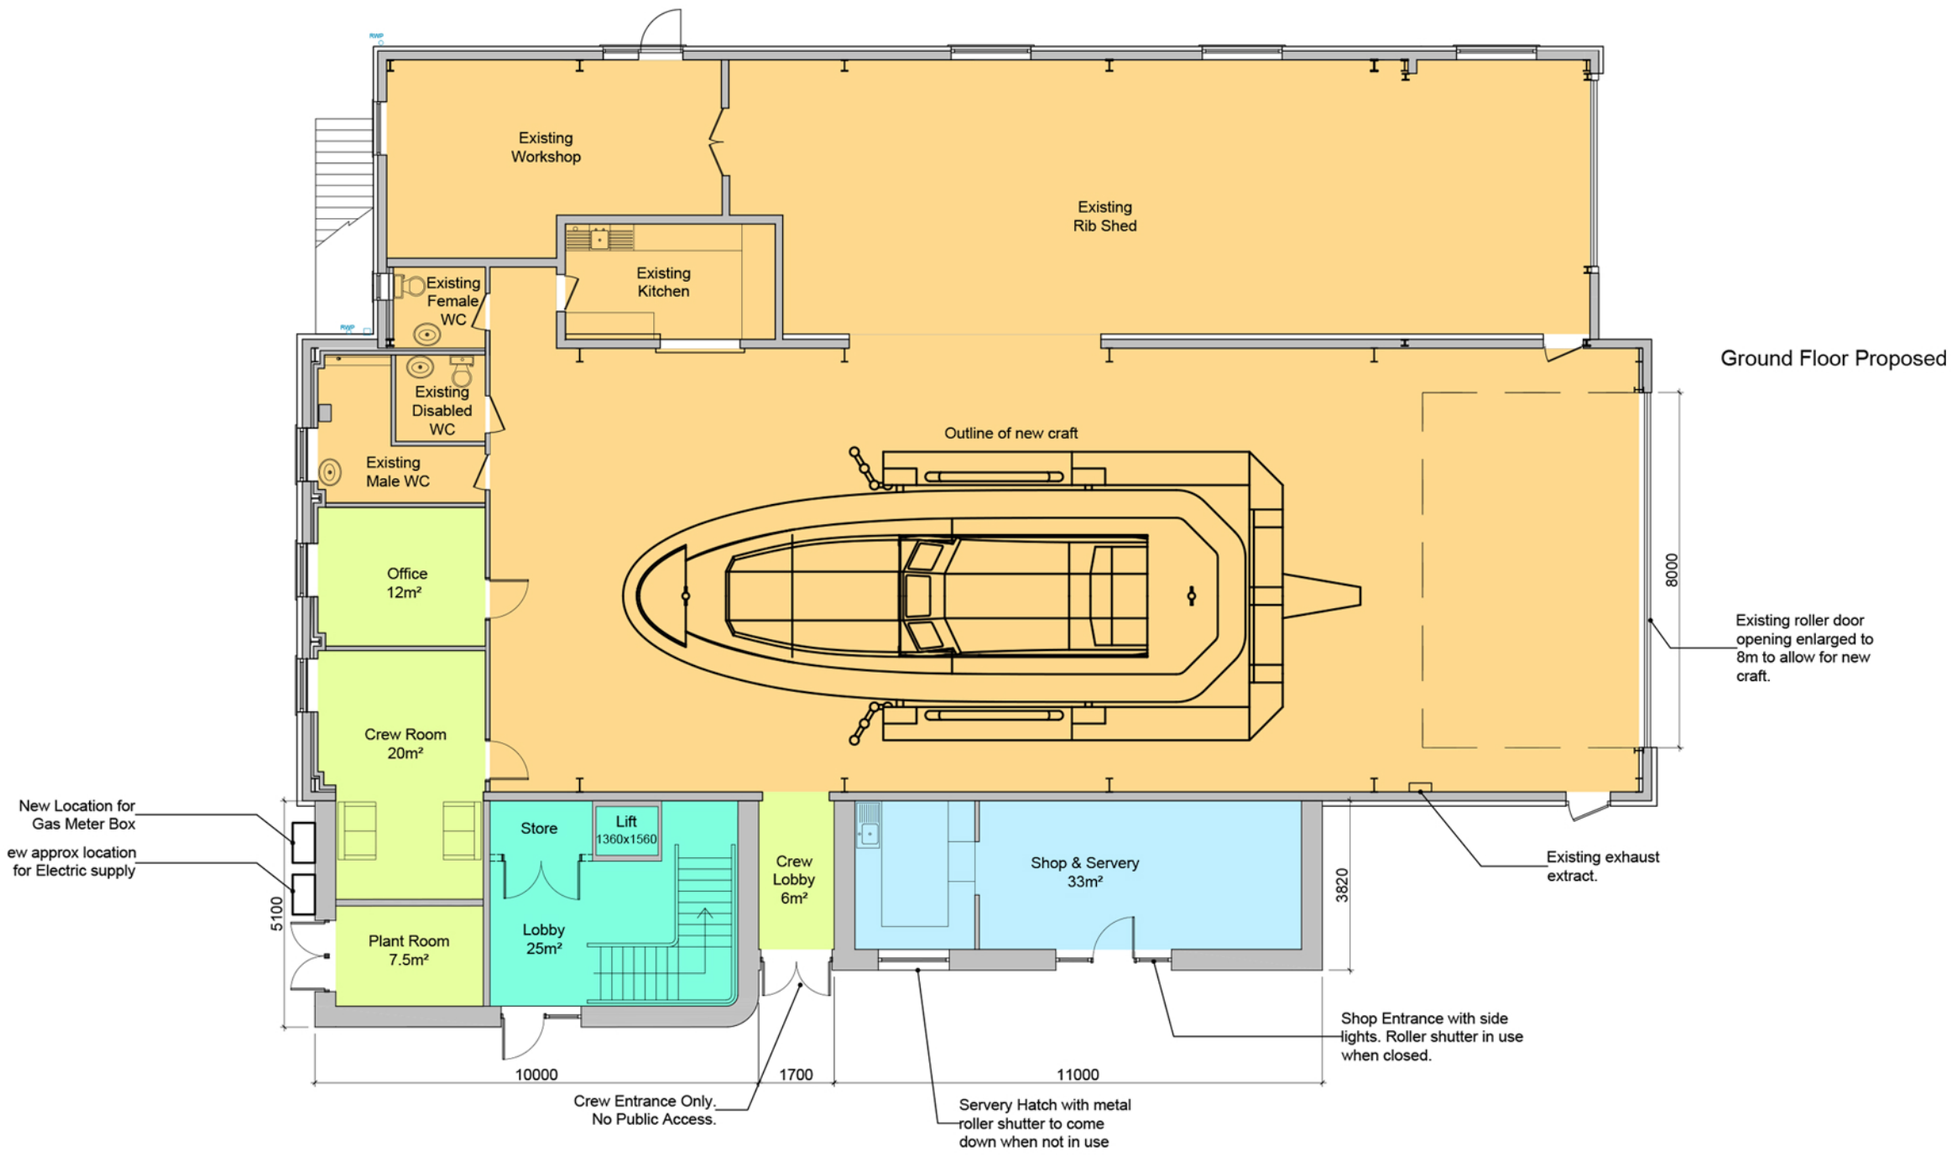

Ground Floor Proposed

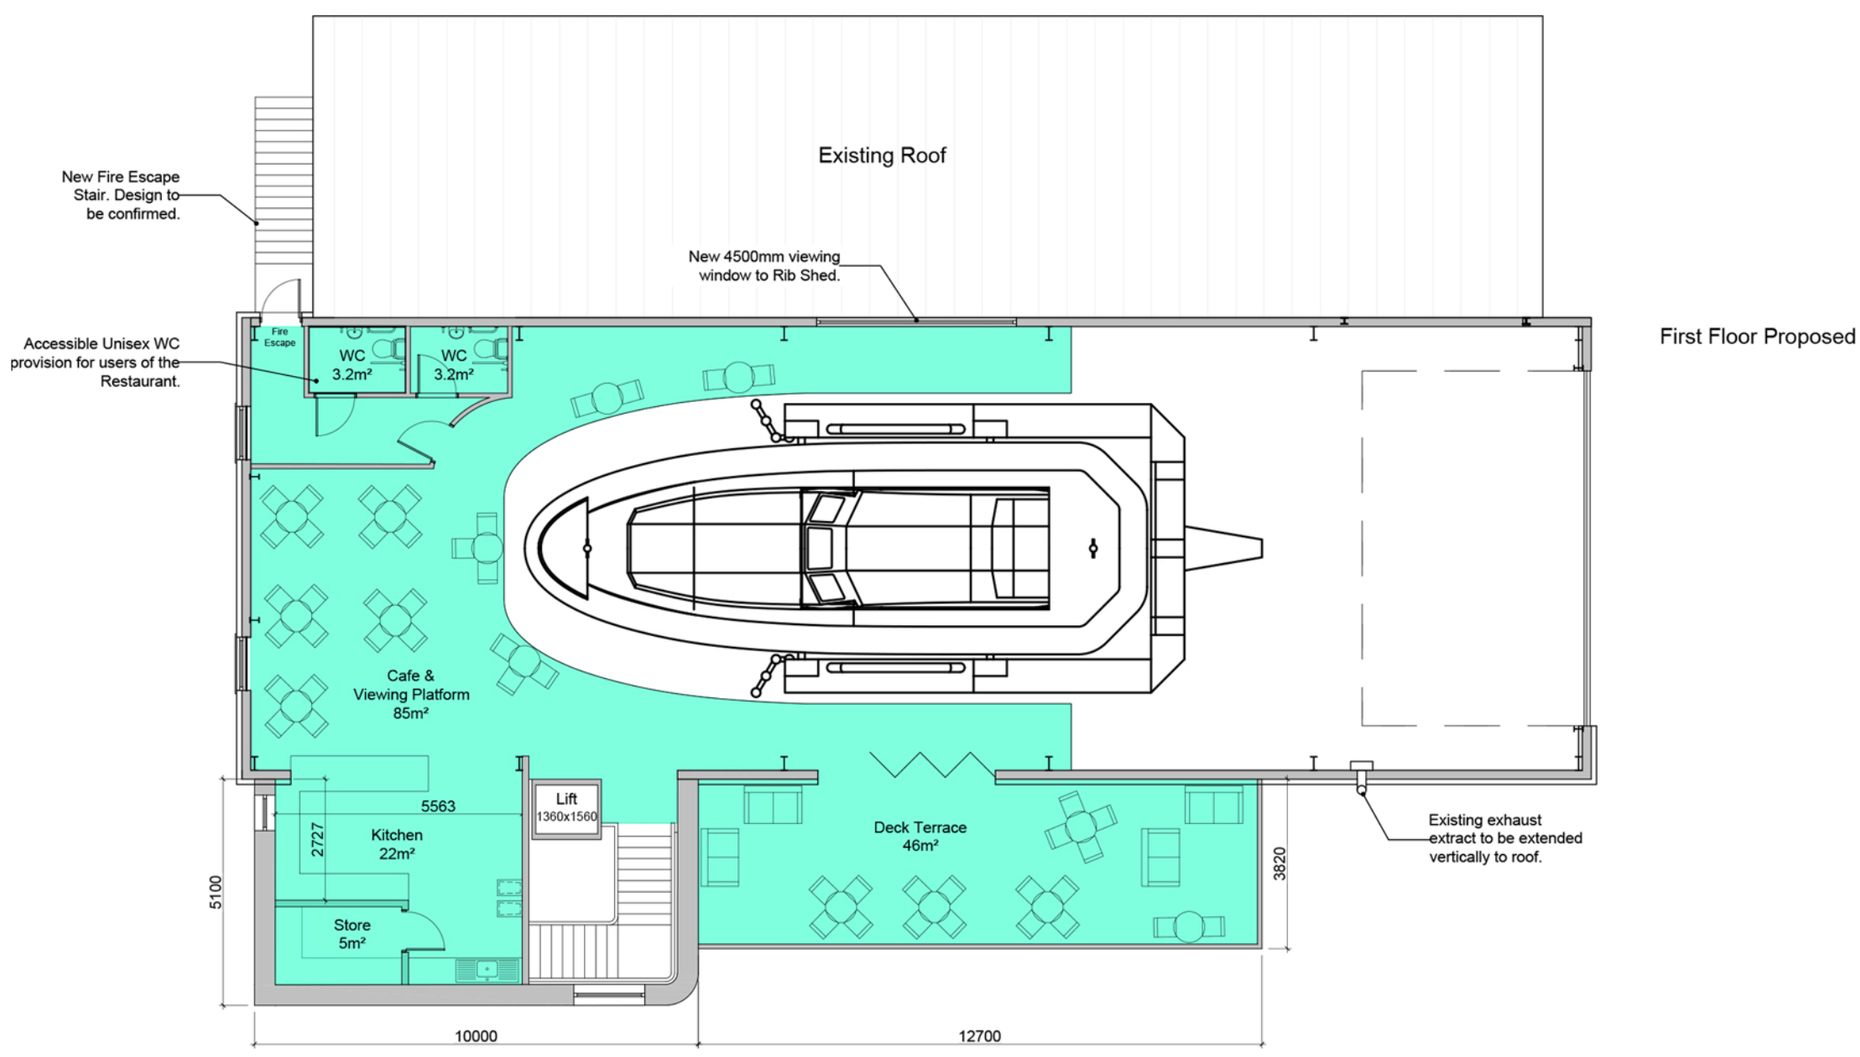

First Floor Proposed